FACADE LATERALE

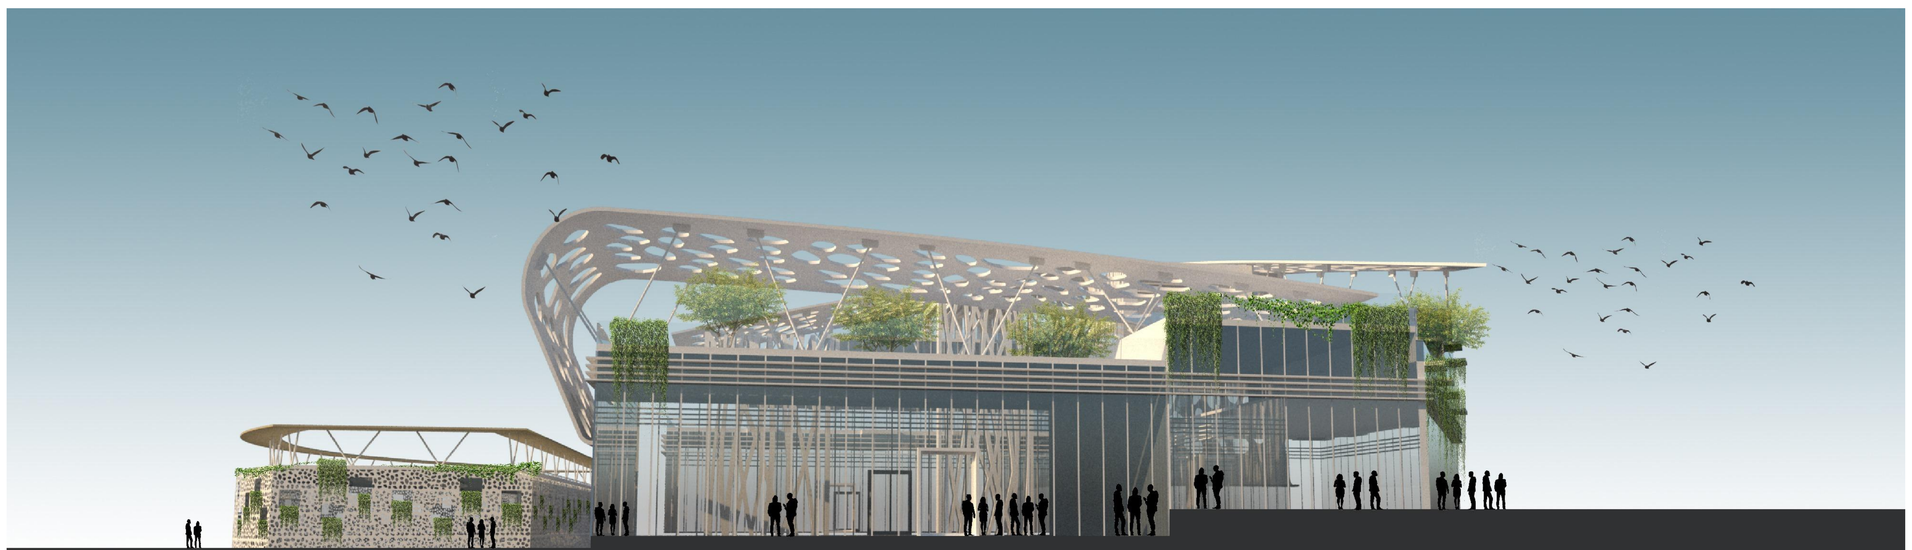

FACADE PRINCIPALE